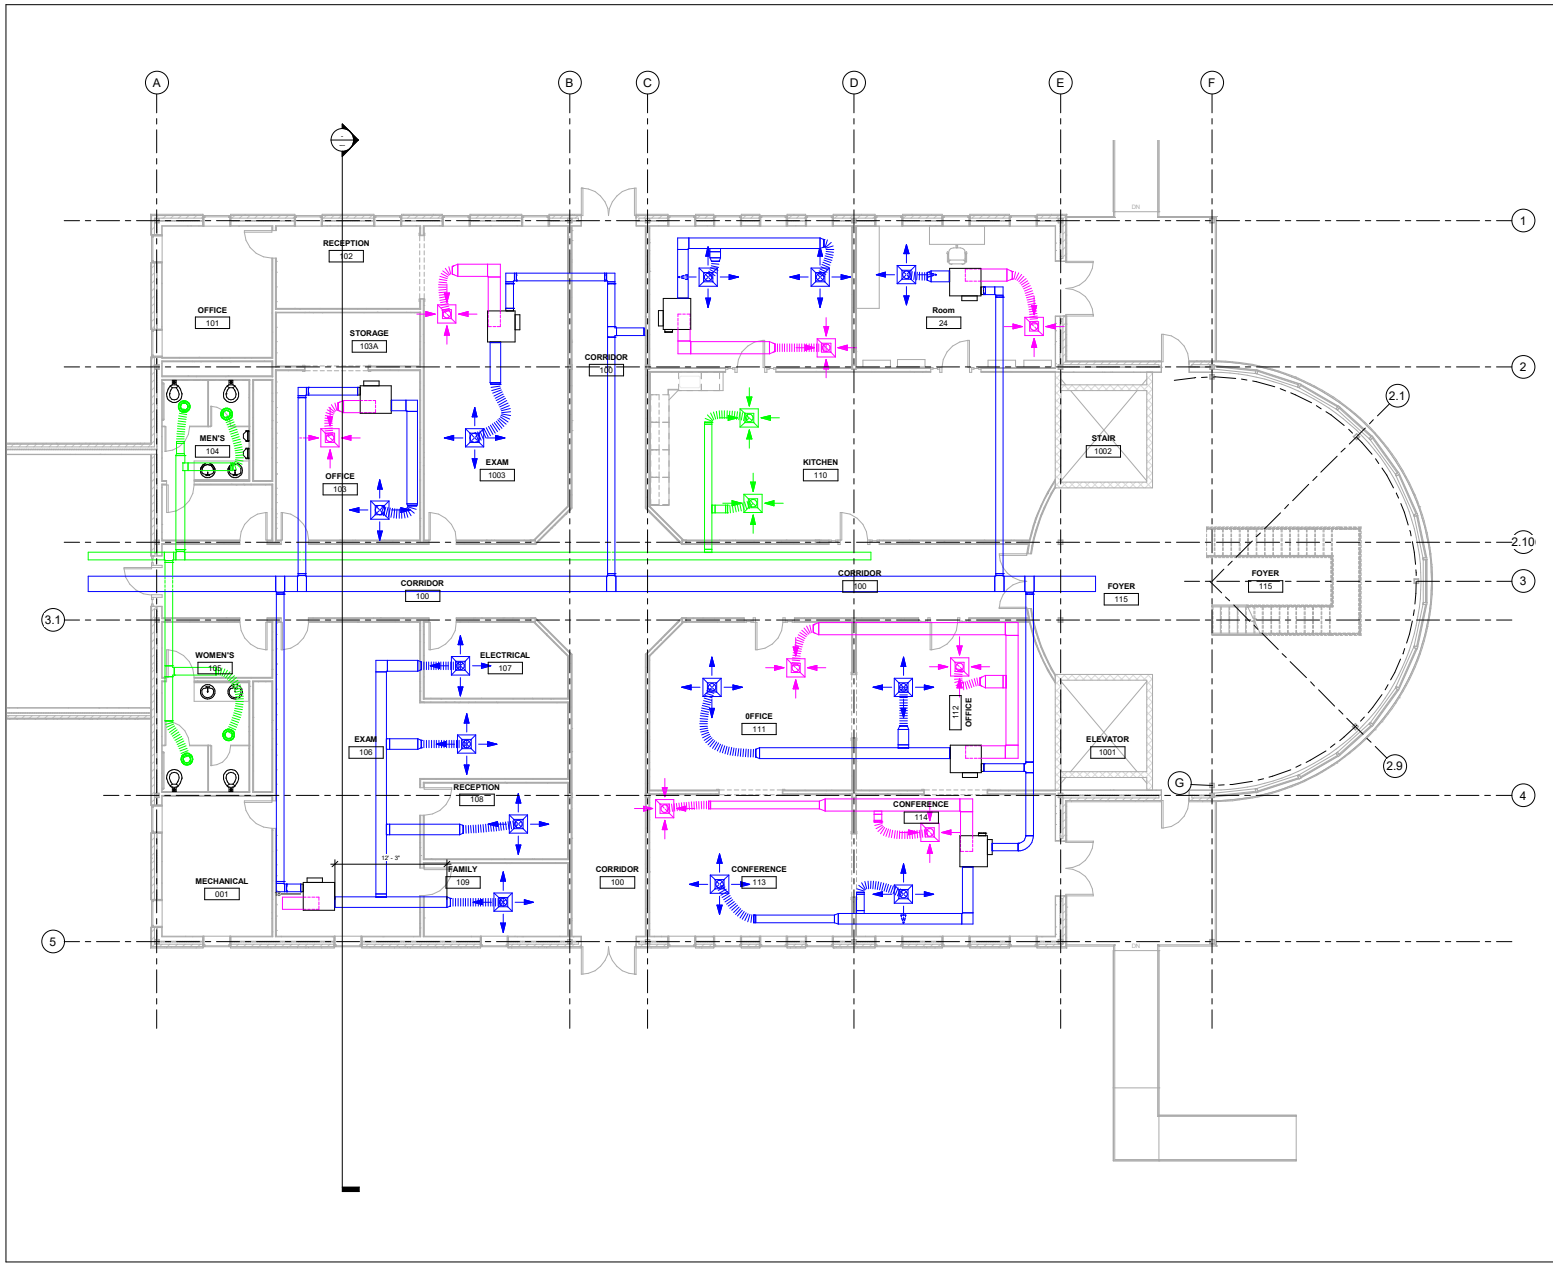

AUTODESK

www.autodesk.com/revit

Nikhil Thomas
Address
Address
Address
Phone

Consultant
Address
Address
Address
Phone

Consultant
Address
Address
Address
Phone

Consultant
Address
Address
Address
Phone

Consultant
Address
Address
Address
Phone

No.	Description	Date

Preliminary Design

Sample Project

Mechanical Layout

Project Number	Project Number
Date	05/06/2022
Drawn By	NT
Checked By	NT

A101

Scale 1 : 60

6/6/2022 12:33:30 PM

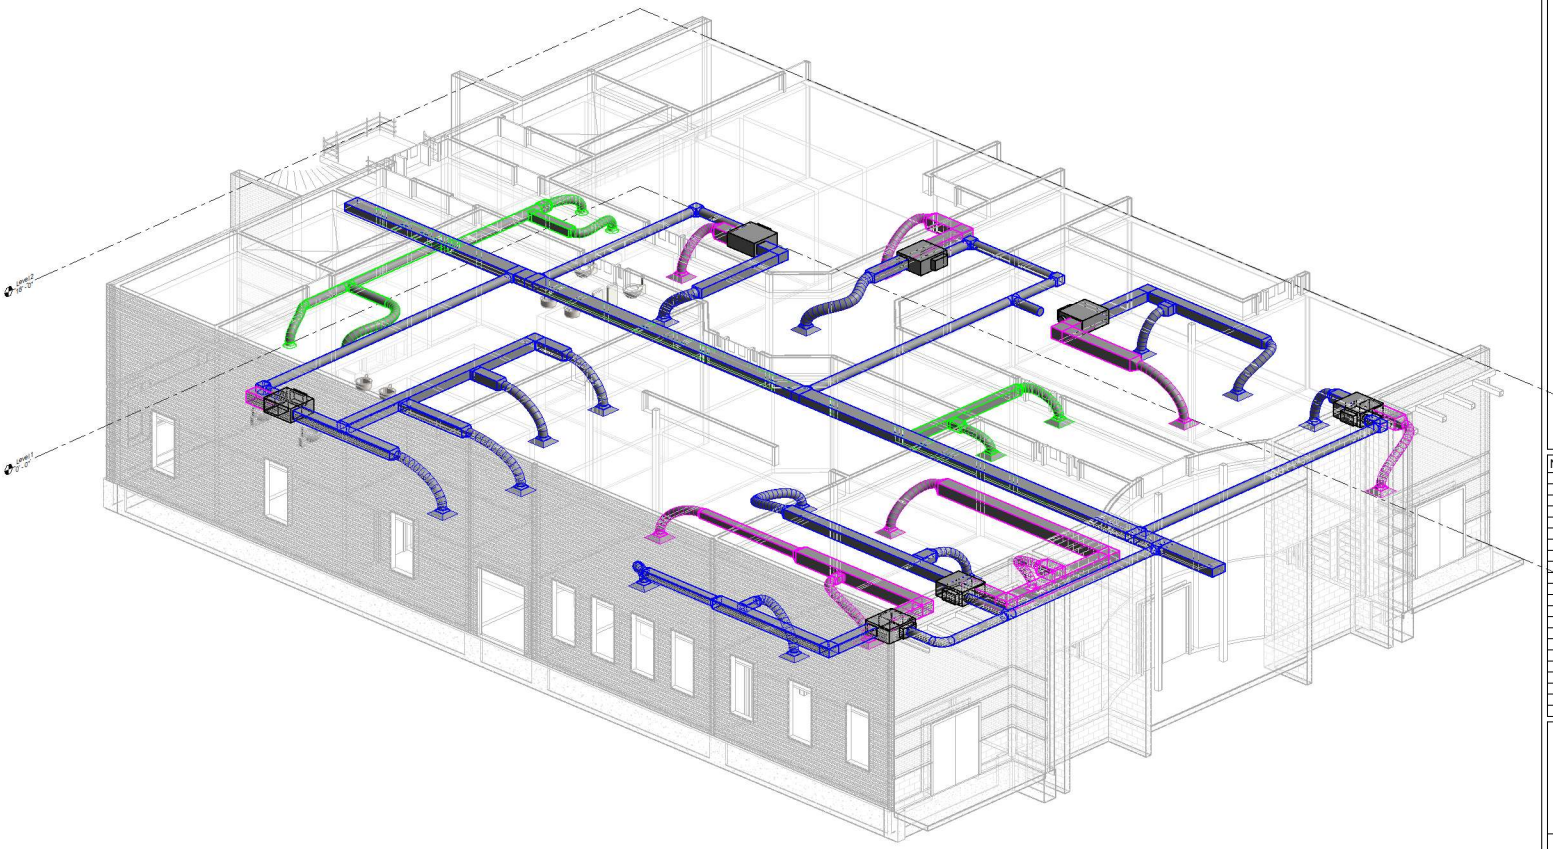

AUTODESK.

www.autodesk.com/revit

Nikhil Thomas
Address
Address
Address
Phone

Consultant
Address
Address
Address
Phone

Consultant
Address
Address
Address
Phone

Consultant
Address
Address
Address
Phone

Consultant
Address
Address
Address
Phone

No.	Description	Date

Preliminary Design

Sample Project

3D View

Project Number	Project Number
Date	05/06/2022
Drawn By	NT
Checked By	NT

A102

Scale

6/6/2022 12:33:32 PM